Lantern


Ground Floor



MAIDENHEAD

Lantern


Second Floor

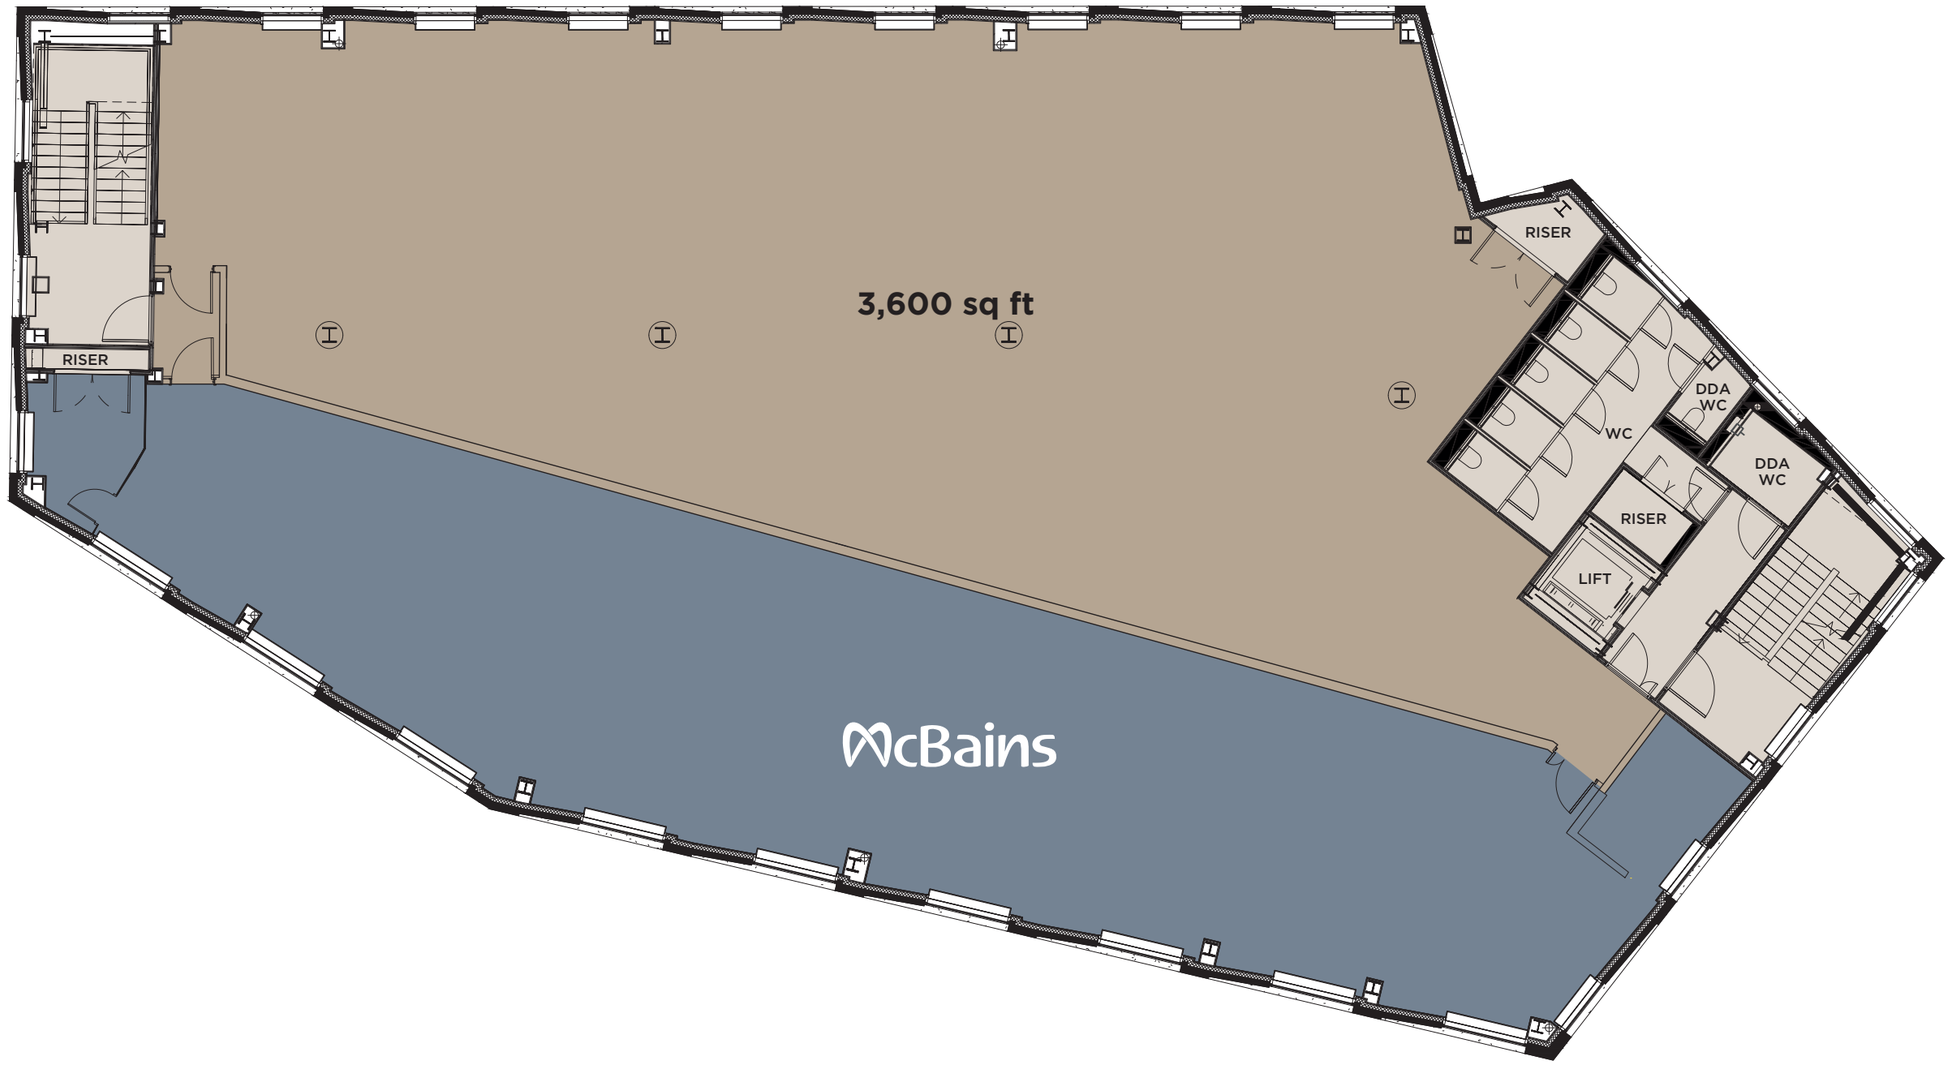

MAIDENHEAD

Lantern

Second Floor Fit-out

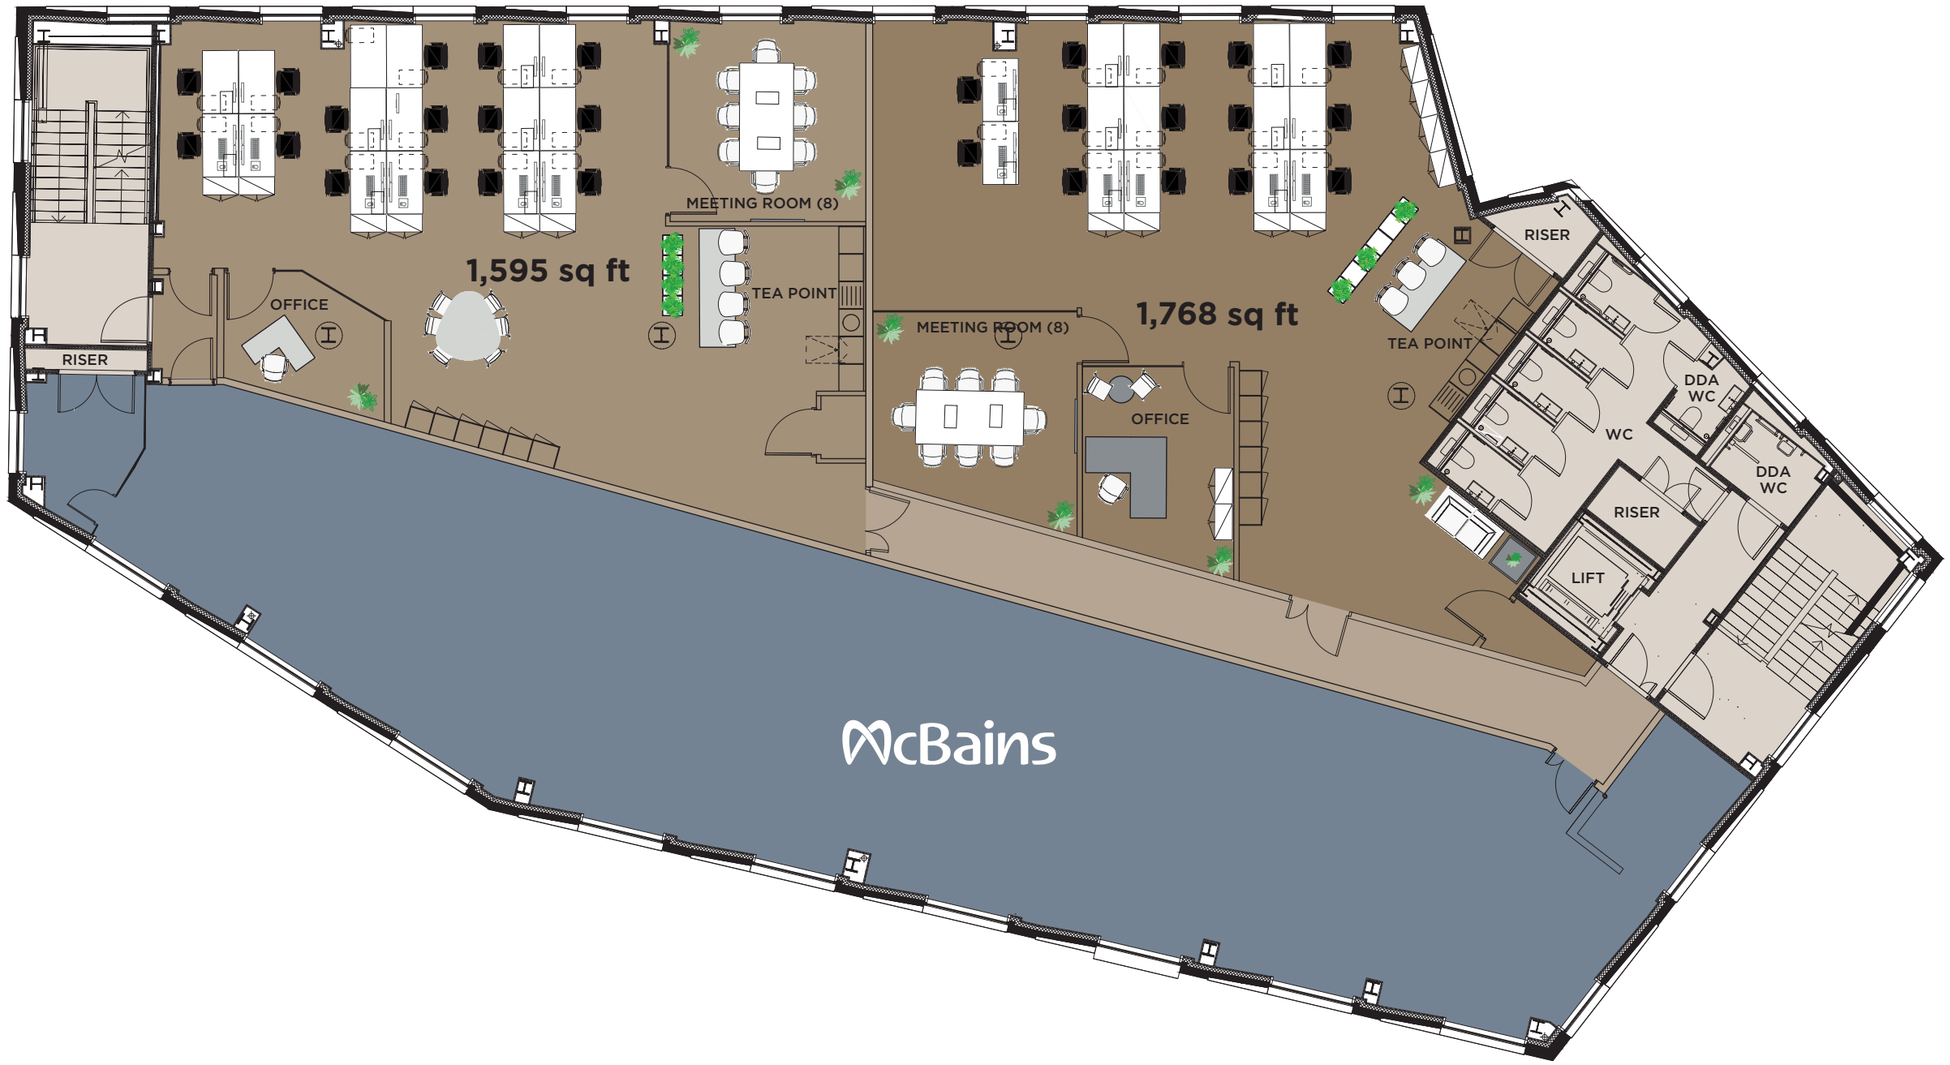

MAIDENHEAD